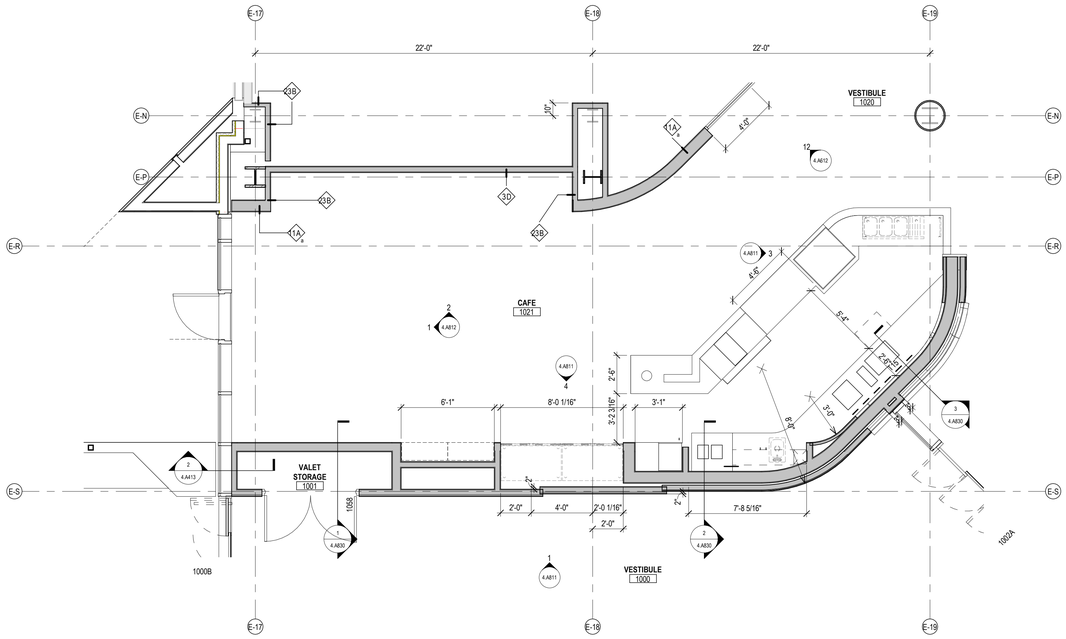

1021 CAFE - FLOOR PLAN

1 / 4.A820.21 SCALE: 1/4" = 1'-0"

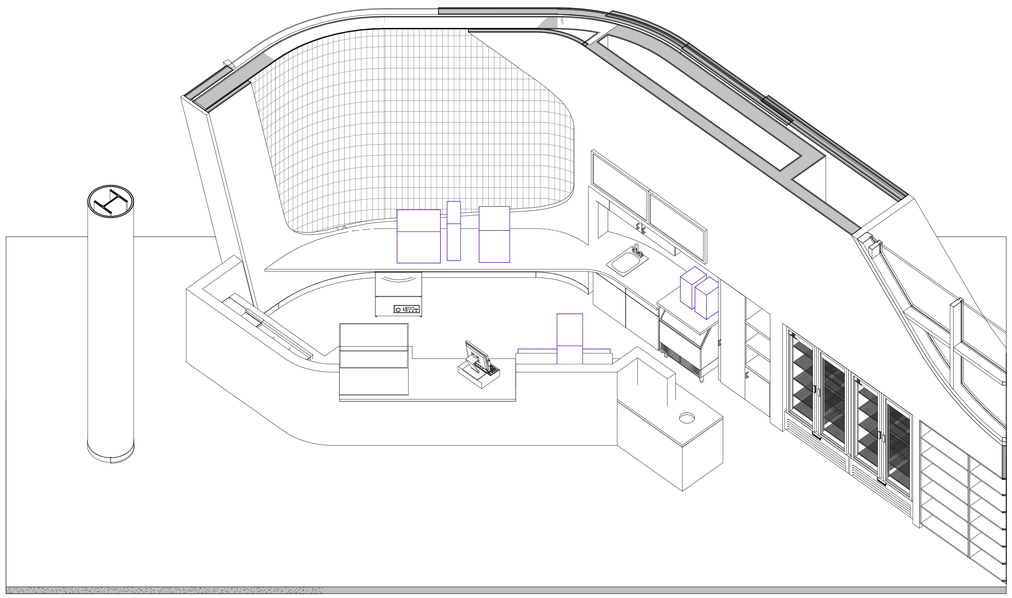

1021 CAFE - 3D

2 / 4.A820.21 SCALE:

PROJECT ARCHITECT
332 E. 8th ST.
Cincinnati, OH 45202-2217
v 513.241.8700
GBBN.COM

CONSULTANTS

Owner
TriHealth
625 Eden Park Drive
Cincinnati, Ohio 45202
V 513.569.5400

MEP Engineer
Heapy Engineering
1400 Dorothy Lane
Dayton, Ohio 45409
v:937.224.0861

Structural Engineer
Schaefer
537 East Pete Rose Way, Suite 400
Cincinnati, Ohio 45202
513.542.5540

Civil Engineer
The Kleingers Group
6305 Centre Park Dr.
West Chester, Ohio 45069
513.779.7851

Construction Manager
Turner Construction
250 W Court St Suite 300
Cincinnati, Ohio 45202
513.721.4224

DRAWING ISSUE

NO.	DATE	DESCRIPTION

DRAWING TITLE

CAFE - ENLARGED PLAN & 3D

SEAL

STATE OF OHIO
THEODORE HUSTER
1416142
REGISTERED ARCHITECT

Theodore W. Huster, License # 1416142
Expiration date: 12/31/2023

JOB NUMBER

14325.03

4.A820.21

10/28/22

Bethesda North - Entry and Arrival | 10500 Montgomery Rd Cincinnati, Ohio, 45242

11/1/2022 12:31:35 PM BIM 360://Bethesda North Hospital/14325- Bhorth Heart Hospital_Entry Arrival_R20.rvt